REV	DESCRIPTION	NAME	DATE
INIT.		M.D	2/5/94

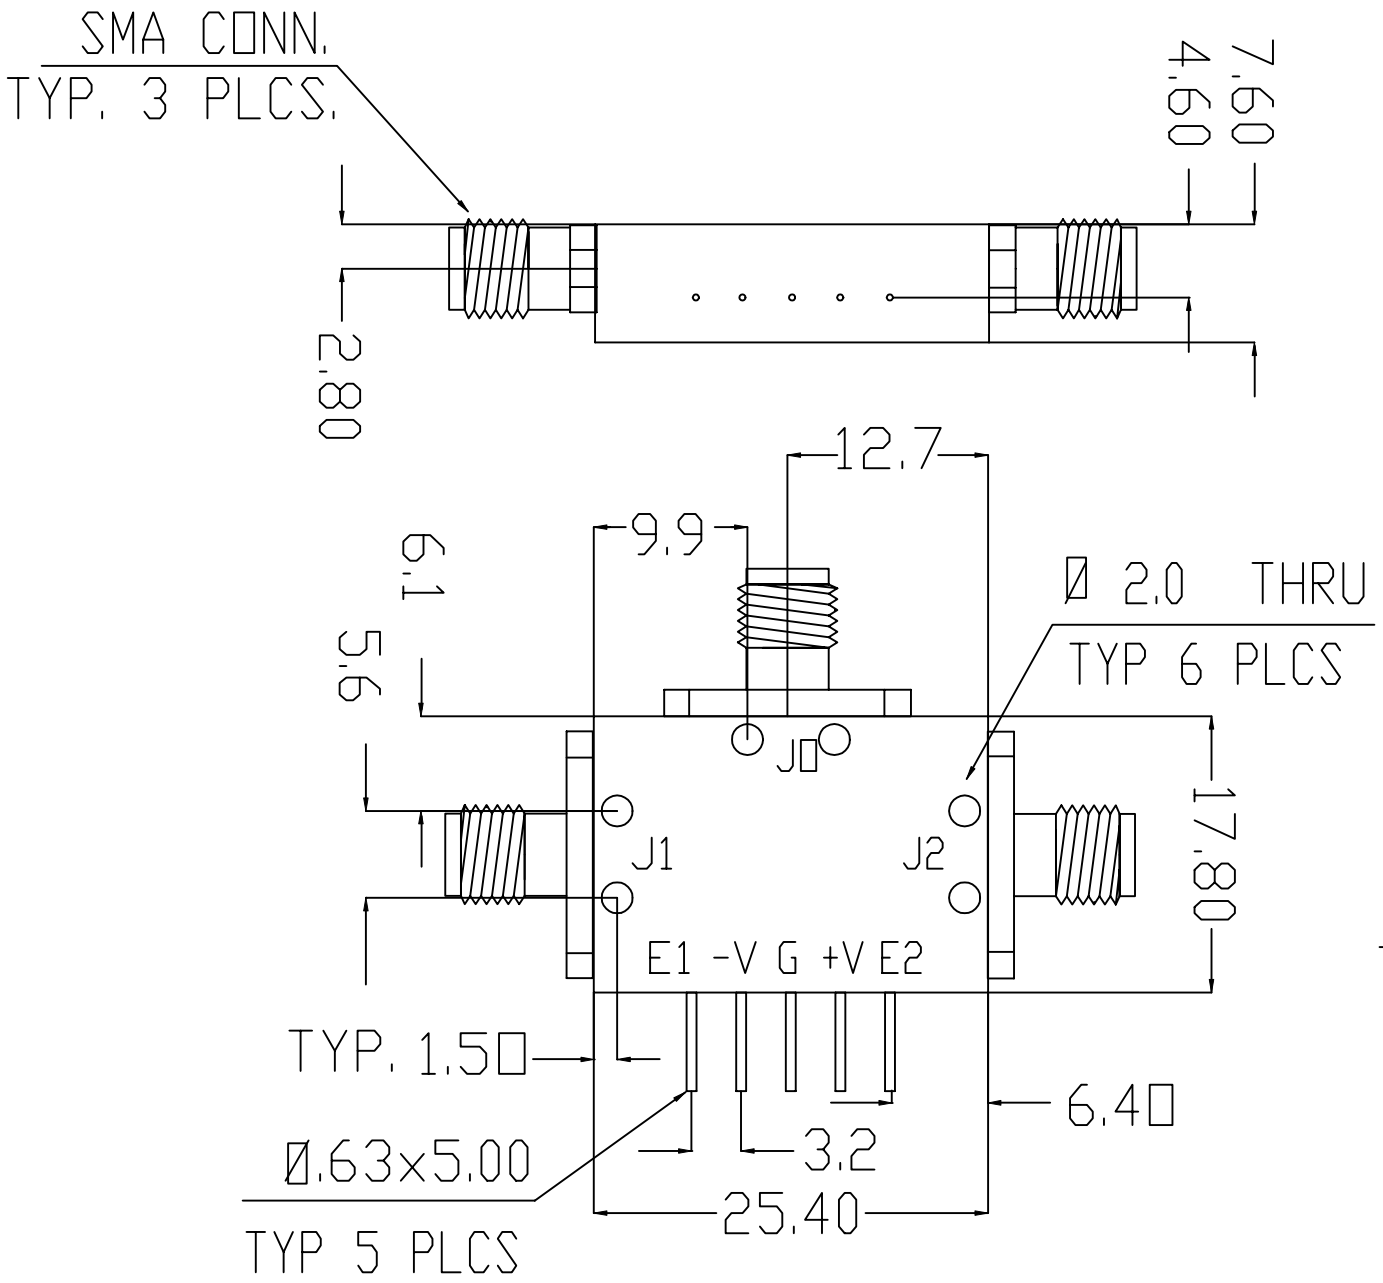

GENERAL TOLERANCE +_ 0.5

MARKING WHITE

NEXT ASSEMBLY	FINISH	BLACK APOXY		NAME	DATE
	PLATING PER		DRAWN	M.D	14/8/94
	PAINTING PER		ENG APP'D	A.K	14/8/94
	MATERIAL	AL-6061-T6	QA. APP'D	M.C	14/8/94
	SURFACE FINISH				
	GENERAL TOLERANCES		TITLE	SPDT SWITCH	
DIM / MM/INCH	~~.X ± .10 / .010"~~			P.C 501	
SCALE	~~.XX ± .05 / .005"~~				
	~~.XXX ± .025 / .002"~~				
EYAL MICROWAVE INDUSTRY			DRAWING NO.	R-7	REV.