REV	DESCRIPTION	NAME	DATE
	INIT.	M.D	12/94

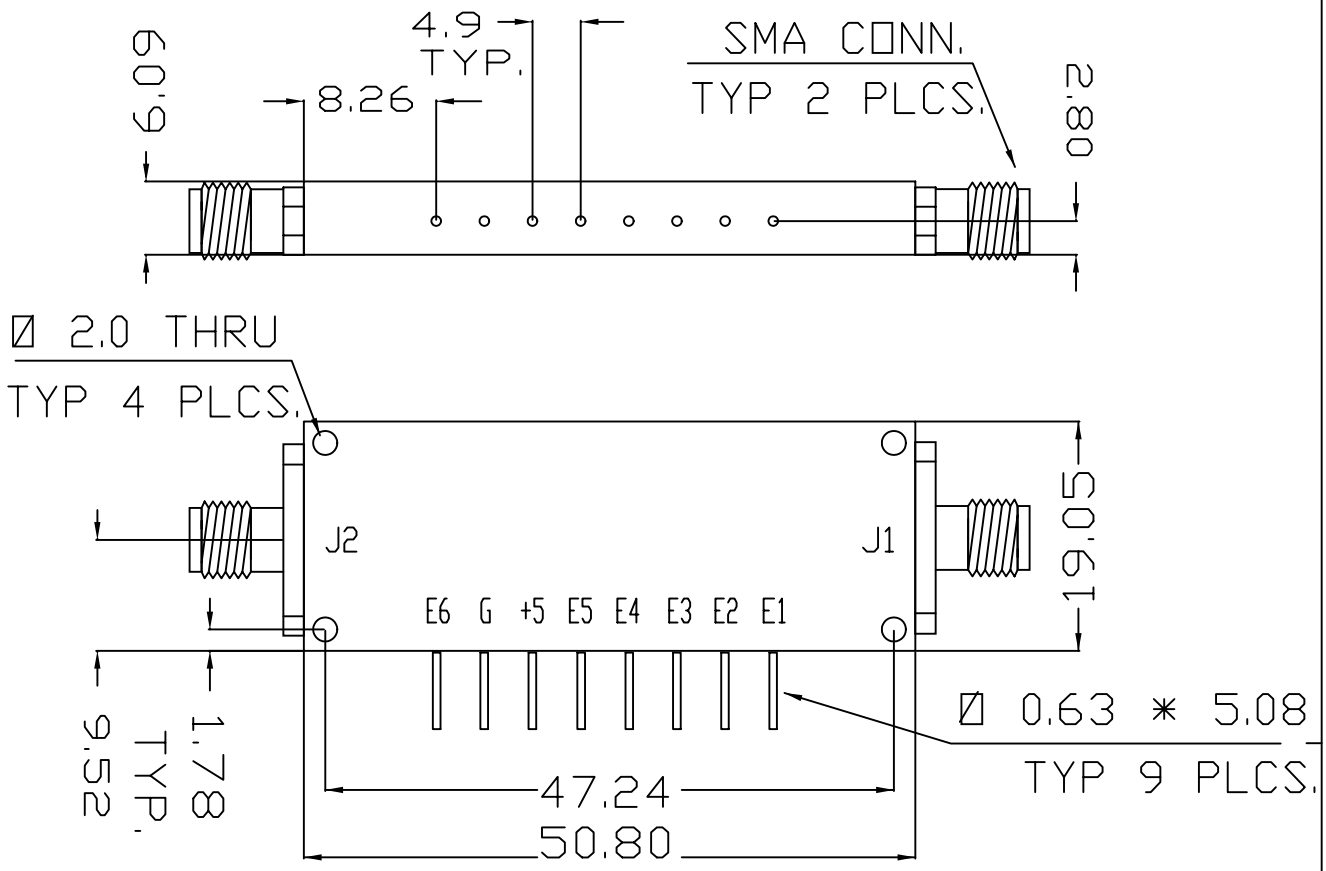

MARKING - WHITE

GENERAL TOLERANCE : _+0.5

NEXT ASSEMBLY	FINISH	BLACK EPOXY		NAME	DATE
	PLATING PER		DRAWN	M.D	12/94
	PAINTING PER		ENG APP'D	A.C	12/94
	MATERIAL	AL-6061-T6	QA. APP'D	M.C	12/94
	SUREFACE FINISH				
DIM MM/INCH	GENERAL TOLERANCES ~~.X ±.10 / .010"~~ ~~.XX ±.05 / .005"~~ ~~.XXX ±.025 / .002"~~		TITLE DCA 6 BIT PC - DC2/1		
SCALE					
EYAL MICROWAVE INDUSTRY			DRAWING NO. R-47		REV.